PRODUCED BY AN AUTODESK EDUCATIONAL PRODUCT

111849

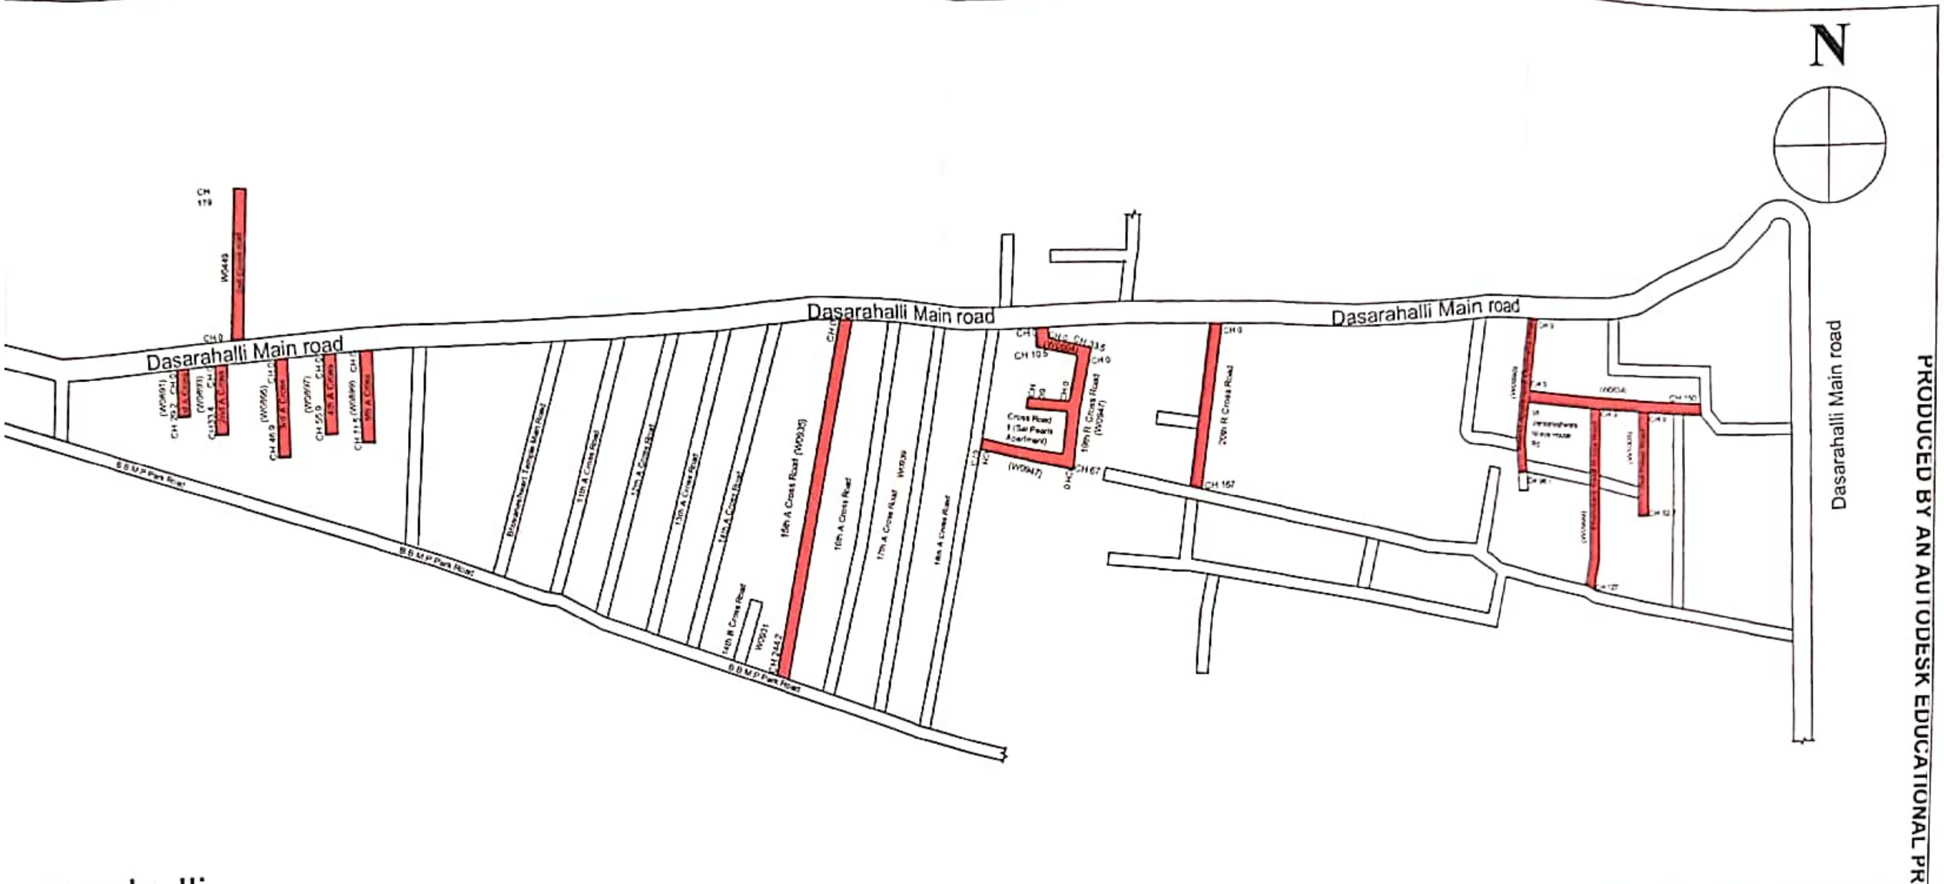

asarahalli

-	INDEX	
ot Scale The Drawings imensions Are In meters	Asphalt Road	
JECT	Improvements to roads and drains at Tanisandra Dasarahalli Saraipalya and Bharathnagara and Surrounding area in ward no. 06 Byatarayanapura Sub Division Package-3 (Old A nnuxure-2) Go Sl No109,110,111,Comprehensive development and improvements to roads and drains Rachenahalli and surrounding area in ward No 6 and 7 Byatarayanapura Sub Division Package-2 (Old Annaxture-2) Go Sl No 112 and 113	RUDRAPRASAD CONSULTANTS STRUCTURAL ENGINEERS, ARCHITECTS & PROJECT MANAGEMENT CONSULTANTS
IENT	BBMP	

PRODUCED BY AN AUTODESK EDUCATIONAL PRODUCT

PRODUCED BY AN AUTODESK EDUCATIONAL PRODUCT

Scanned by CamScanner

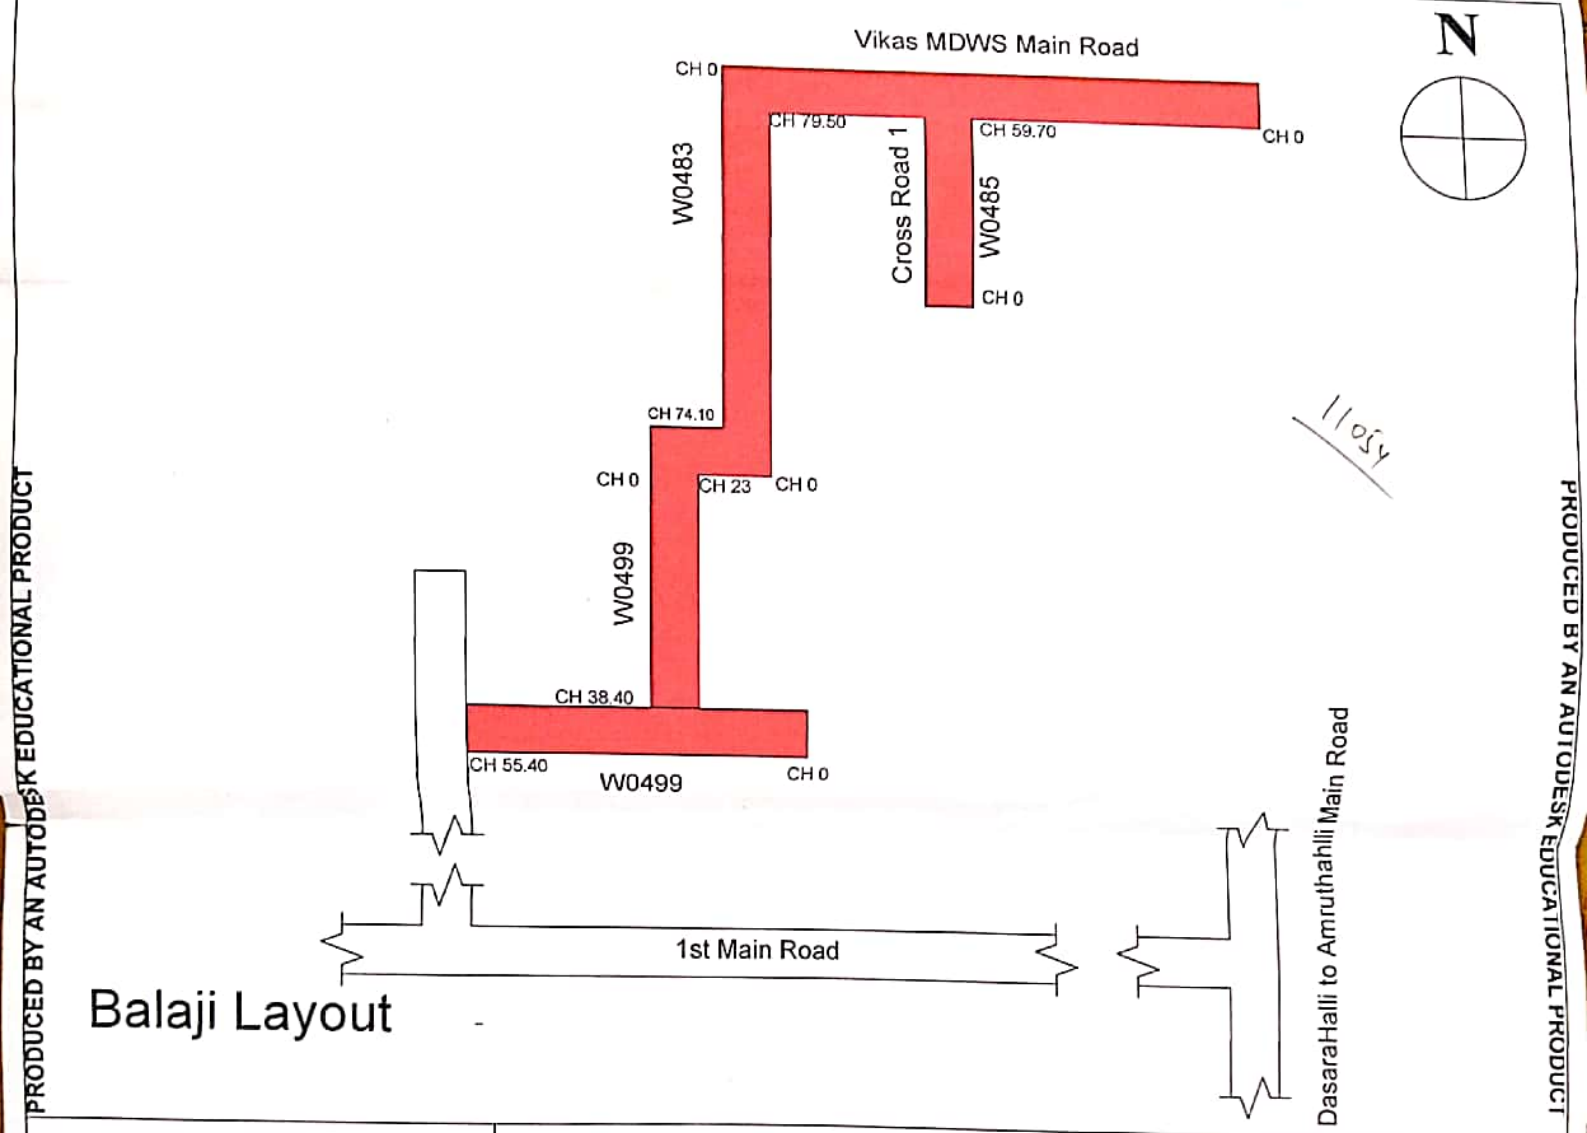

PRODUCED BY AN AUTODESK EDUCATIONAL PRODUCT

PRODUCED BY AN AUTODESK EDUCATIONAL PRODUCT

NOTES:-

1) Do Not Scale The Drawings

2) All Dimensions Are In meters

INDEX

Asphalt Road

PROJECT	Improvements to roads and drains at Tanisandra Dasarahalli Saraipalya and Bharathnagara and Surrounding area in ward no 06 Byatarayanapura Sub Division Package-3 (Old A nnuxure-2) Go Sl No109,110,111,Compehensive development and improvements to roads and drains Rachenahalli and surrounding area in ward No 6 and 7 Byatarayanapura Sub Division Package-2 (Old Annexture-2) Go Sl No 112 and 113
CLIENT	BBMP

RUDRAPRASAD CONSULTANTS

STRUCTURAL ENGINEERS, ARCHITECTS & PROJECT MANAGEMENT CONSULTANTS

PRODUCED BY AN AUTODESK EDUCATIONAL PRODUCT

Scanned by CamScanner

PRODUCED BY AN AUTODESK EDUCATIONAL PRODUCT

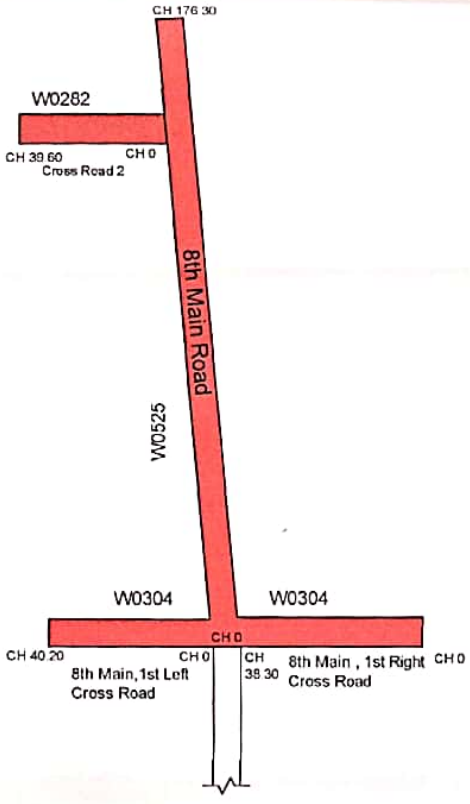

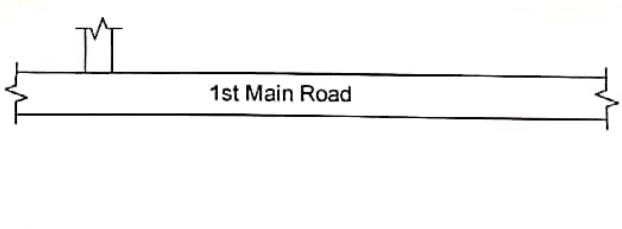

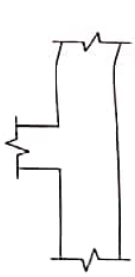

N

11417

Maruthi Layout 8th Cross

PRODUCED BY AN AUTODESK EDUCATIONAL PRODUCT

NOTES:-

1) Do Not Scale The Drawings

2) All Dimensions Are In meters

INDEX

Asphalt Road

PROJECT	Improvements to roads and drains at Tanisandra Dasarahalli Saraipalya and Bharathnagara and Surrounding area in ward no 06 Byatarayanapura Sub Division Package-3 (Old A nnuxure-2) Go Sl No109,110,111,Comprehensive development and improvements to roads and drains Rachenahalli and surrounding area in ward No 6 and 7 Byatarayanapura Sub Division Package-2 (Old Annaxture-2) Go Sl No 112 and 113
CLIENT	BBMP ಸಹಾಯಕ ಅಧಿಕ್ಷಕ ಅಭಿಯಂತರರು ಬಿ.ಬಿ.ಎಂ.ಪಿ ಬ್ಯಾಟರಾಯನಪುರ ಉಪ ವಿಭಾಗ

RUDRAPRASAD CONSULTANTS

STRUCTURAL ENGINEERS, ARCHITECTS & PROJECT MANAGEMENT CONSULTANTS

No. 3 7th MAIN,
MALLESWARAM BANGALORE-560003
Ph : 23444801
Mob : 91-9448227083,91-9972924526
E-mail: rudraprasad3@rediffmail.com
Web: www.arkengineers.com

ಸಹಾಯಕ ಅಭಿಯಂತರರು
ಬ್ಯಾಟರಾಯನಪುರ ಉಪ ವಿಭಾಗ
ಬಿ.ಬಿ.ಎಂ.ಪಿ, ಬೆಂಗಳೂರು-26

PRODUCED BY AN AUTODESK EDUCATIONAL PRODUCT

Scanned by CamScanner

PRODUCED BY AN AUTODESK EDUCATIONAL PRODUCT

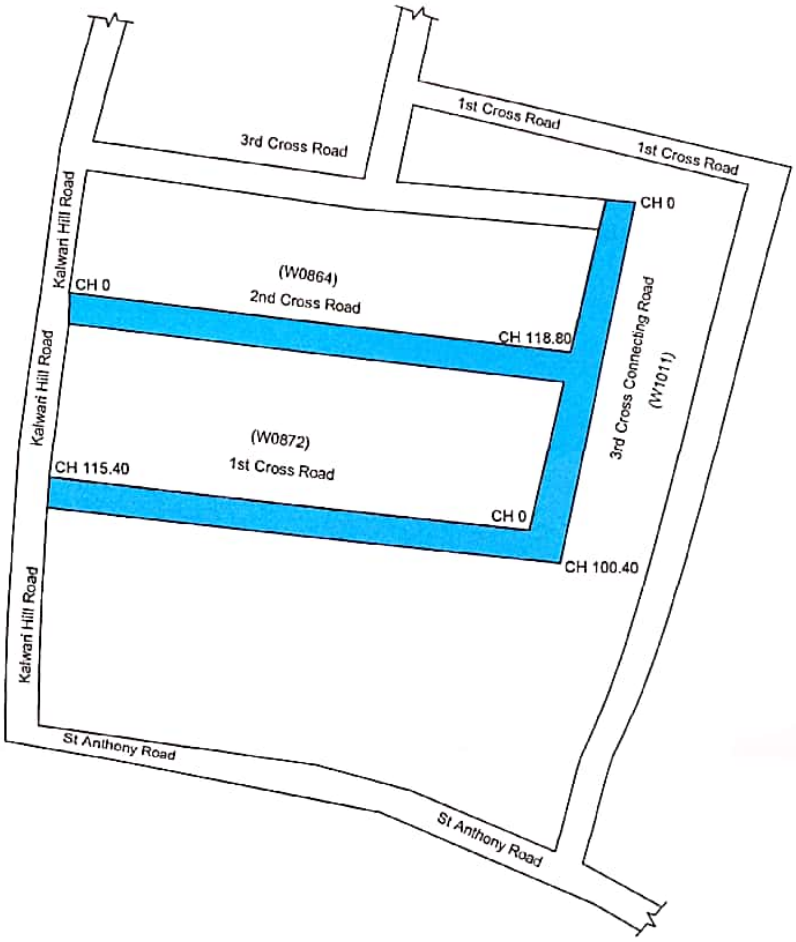

011730

PRODUCED BY AN AUTODESK EDUCATIONAL PRODUCT

Kalwari Hills

NOTES:-

1) Do Not Scale The Drawings

2) All Dimensions Are In meters

INDEX

Wetmix

PROJECT	Improvements to roads and drains at Tanisandra Dasarahalli Saraipalya and Bharathnagara and Surrounding area in ward no 06 Byatarayanapura Sub Division Package-3 (Old A nnuxure-2) Go Sl No109,110,111,Comprehensive development and improvements to roads and drains Rachenahalli and surrounding area in ward No 6 and 7 Byatarayanapura Sub Division Package-2 (Old Annaxture-2) Go Sl No 112 and 113
CLIENT	BBMP ಸಹಾಯಕ ಅಭಿಯಂತರರು ಬಿ.ಬಿ.ಎಂ.ಪಿ ಬ್ಯಾಟರಾಯನಪುರ ಉಪ ವಿಭಾಗ

RUDRAPRASAD CONSULTANTS
STRUCTURAL ENGINEERS, ARCHITECTS
& PROJECT MANAGEMENT CONSULTANTS
No. 3 7th MAIN,
MALLESWARAM BANGALORE-560003
Ph : 23444801
Mob : 91-9448227083,91-9972924526
E-mail: rudraprasad3@rediffmail.com
Web: www.erkengineers.com

ಸಹಾಯಕ ಕಾರ್ಯಪಾಲಕ ಅಭಿಯಂತರರು
ಬ್ಯಾಟರಾಯನಪುರ ಉಪ ವಿಭಾಗ
ಬಿ.ಬಿ.ಎಂ.ಪಿ, ಬೆಂಗಳೂರು-26

PRODUCED BY AN AUTODESK EDUCATIONAL PRODUCT

Scanned by CamScanner

PRODUCED BY AN AUTODESK EDUCATIONAL PRODUCT

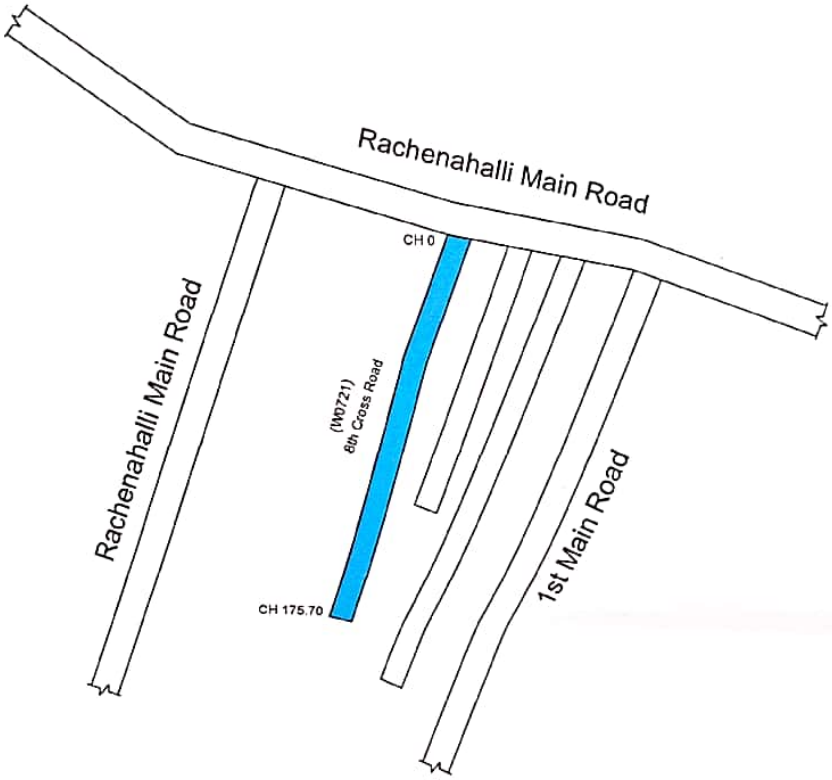

Rachenahalli

NOTES:-	INDEX
1) Do Not Scale The Drawings 2) All Dimensions Are In meters	Wetmix

PROJECT	Improvements to roads and drains at Tanisandra Dasarahalli Saraipalya and Bharathnagara and Surrounding area in ward no 06 Byatarayanapura Sub Division Package-3 (Old Annuxure-2) Go Sl No109,110,111,Comprehensive development and improvements to roads and drains Rachenahalli and surrounding area in ward No 6 and 7 Byatarayanapura Sub Division Package-2 (Old Annaxture-2) Go Sl No 112 and 113	RUDRAPRASAD CONSULTANTS STRUCTURAL ENGINEERS, ARCHITECTS & PROJECT MANAGEMENT CONSULTANTS No. 3 7th MAIN, MALLESWARAM BANGALORE-560003 Ph : 23444001 Mob : 91-9448227083,91-9972924526 E-mail: rudraprasad3@rediffmail.com Web: www.srtaengineers.com
CLIENT	BBMP ಸಹಾಯಕ ಆಭಿಯಂತರರು ಬಿ.ಬಿ.ಎಂ.ಪಿ ಬ್ಯಾಟರಾಯನಪುರ ಉಪ ವಿಭಾಗ	

ಸಹಾಯಕ ಕಾರ್ಯನಿರ್ವಾಹಕ ಅಭಿಯಂತರರು
ಬ್ಯಾಟರಾಯನಪುರ ಉಪ ವಿಭಾಗ
ಬಿ.ಬಿ.ಎಂ.ಪಿ, ಬೆಂಗಳೂರು-28

PRODUCED BY AN AUTODESK EDUCATIONAL PRODUCT

Scanned by CamScanner

PRODUCED BY AN AUTODESK EDUCATIONAL PRODUCT

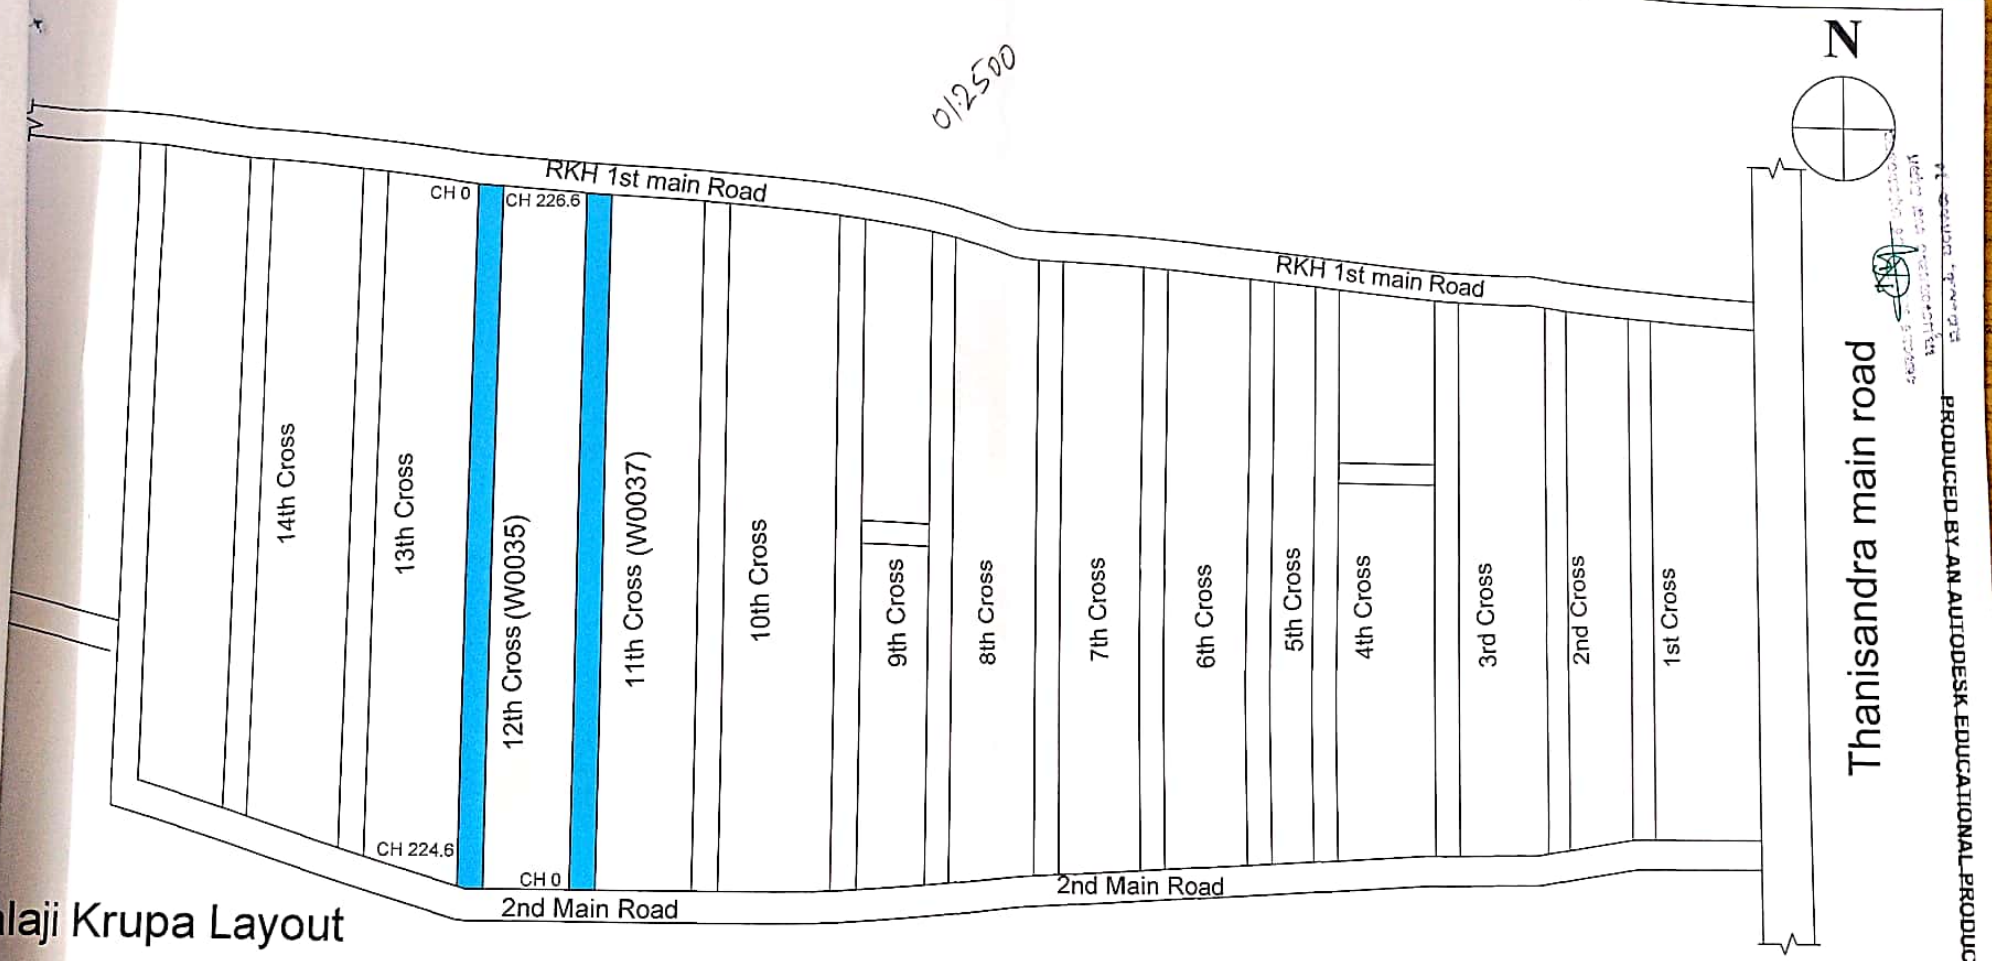

alaji Krupa Layout

TES:-

Do Not Scale The Drawings

All Dimensions Are In meters

INDEX

Wetmix

PROJECT	Improvements to roads and drains at Tanisandra Dasarahalli Saraipalya and Bharathnagara and Surrounding area in ward no. 06 Byatarayanapura Sub Division Package-3 (Old A nnuxure-2) Go Sl No109,110,111,Comprehensive development and improvements to roads and drains Rachenahalli and surrounding area in ward No 6 and 7 Byatarayanapura Sub Division Package-2 (Old Annaxture-2) Go Sl No 112 and 113
CLIENT	BBMP

ಸಹಾಯಕ ಅಭಿಯಂತರರು
ಬಿ.ಬಿ.ಎಂ.ಪಿ ಬ್ಯಾಟರಾಯನಪುರ ಉಪ ವಿಭಾಗ

PRODUCED BY AN AUTODESK EDUCATIONAL PRODUCT

RUDRAPRASAD CONSULTANTS
STRUCTURAL ENGINEERS, ARCHITECTS
& PROJECT MANAGEMENT CONSULTANTS
No. 3 7th MAIN,
MALLESWARAM BANGALORE-560003
Ph : 23444801
Mob : 91-9448227063,91-9972924526
E-mail: rudraprasad3@rediffmail.com
Web: www.drkengineers.com

Scanned by CamScanner

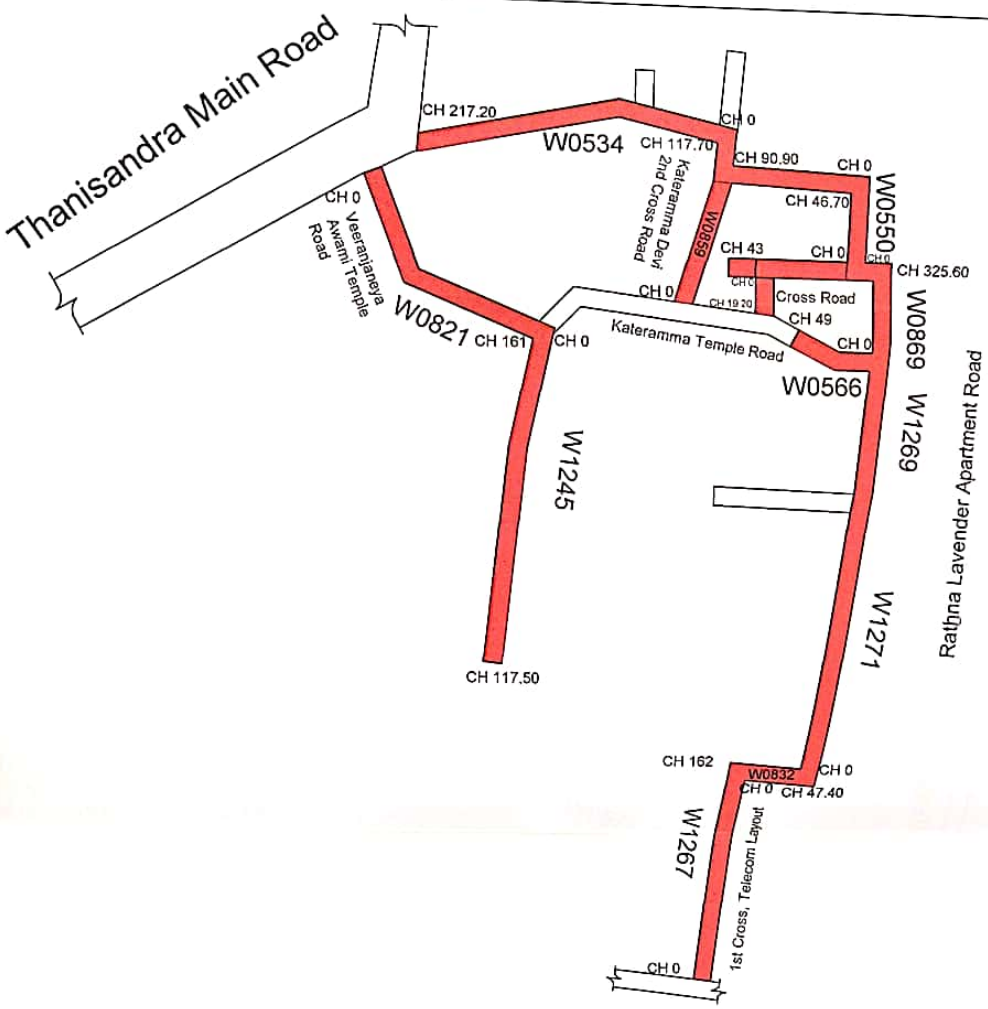

Thanisandra

PRODUCED BY AN AUTODESK EDUCATIONAL PRODUCT

PRODUCED BY AN AUTODESK EDUCATIONAL PRODUCT

NOTES:-

1) Do Not Scale The Drawings

2) All Dimensions Are In meters

INDEX

Asphalt Road

PROJECT	Improvements to roads and drains at Tanisandra Dasarahalli Saraipalya and Bharathnagara and Surrounding area in ward no. 06 Byatarayanapura Sub Division Package-3 (Old A nnuxure-2) Go Sl No109,110,111,Comprehensive development and improvements to roads and drains Rachenahalli and surrounding area in ward No 6 and 7 Byatarayanapura Sub Division Package-2 (Old Annaxture-2) Go Sl No 112 and 113
CLIENT	BBMP

RUDRAPRASAD CONSULTANTS
STRUCTURAL ENGINEERS, ARCHITECTS
& PROJECT MANAGEMENT CONSULTANTS
No. 3 7th MAIN,
MALLESWARAM BANGALORE-560003
Ph : 23444801
Mob : 91-9448227083,91-9972924526
E-mail: rudraprasad3@rediffmail.com
Web: www.arkengineers.com

ಸಹಾಯಕ ಅಧೀಕ್ಷಕಂಗಿರರು
ಬಿ.ಬಿ.ಎಂ.ಪಿ. ಬ್ಯಾಟರಾಯನಪುರ ಉಪ ವಿಭಾಗ

ಸಹಾಯಕ ಕಾರ್ಯಪಾಲಕ ಅಭಿಯಂತರರು
ಬ್ಯಾಟರಾಯನಪುರ ಉಪ ವಿಭಾಗ
ಬಿ.ಬಿ.ಎಂ.ಪಿ., ಬೆಂಗಳೂರು-24

PRODUCED BY AN AUTODESK EDUCATIONAL PRODUCT

Scanned by CamScanner

PRODUCED BY AN AUTODESK EDUCATIONAL PRODUCT

PRODUCED BY AN AUTODESK EDUCATIONAL PRODUCT

N

015259

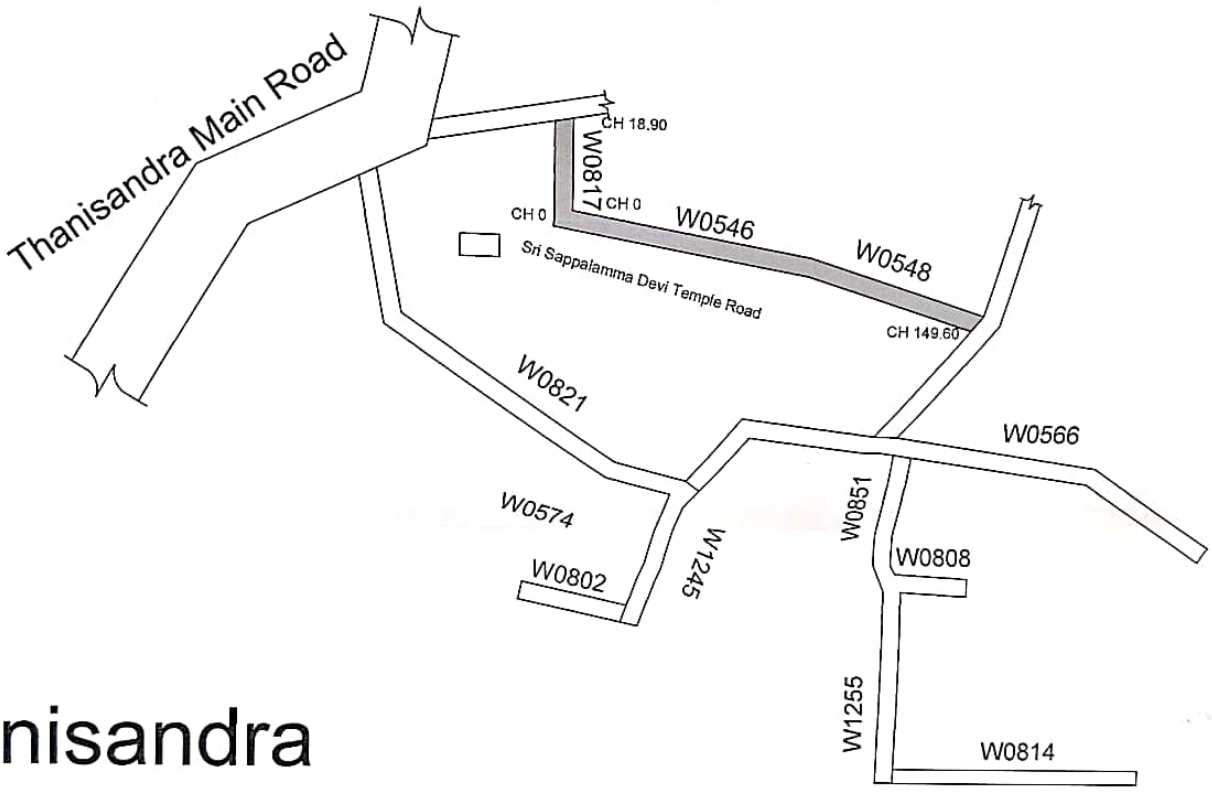

Thanisandra

NOTES:-

1) Do Not Scale The Drawings

2) All Dimensions Are In meters

INDEX

C.C Road

PROJECT	Improvements to roads and drains at Tanisandra Dasarahalli Saraipalya and Bharathnagara and Surrounding area in ward no 06 Byatarayanapura Sub Division Package-3 (Old A nnuxure-2) Go Sl No109,110,111,Comprehensive development and improvements to roads and drains Rachenahalli and surrounding area in ward No 6 and 7 Byatarayanapura Sub Division Package-2 (Old Annaxture-2) Go Sl No 112 and 113
CLIENT	BBMP

RUDRAPRASAD CONSULTANTS

STRUCTURAL ENGINEERS, ARCHITECTS & PROJECT MANAGEMENT CONSULTANTS

No. 3 7th MAIN,
MALLESWARAM BANGALORE-560003
Ph : 23444001
Mob : 91-9448227083,91-9972924528
E-mail: rudraprasad3@rediffmail.com
Web: www.arkengineers.com

PRODUCED BY AN AUTODESK EDUCATIONAL PRODUCT

Scanned by CamScanner

PRODUCED BY AN AUTODESK EDUCATIONAL PRODUCT

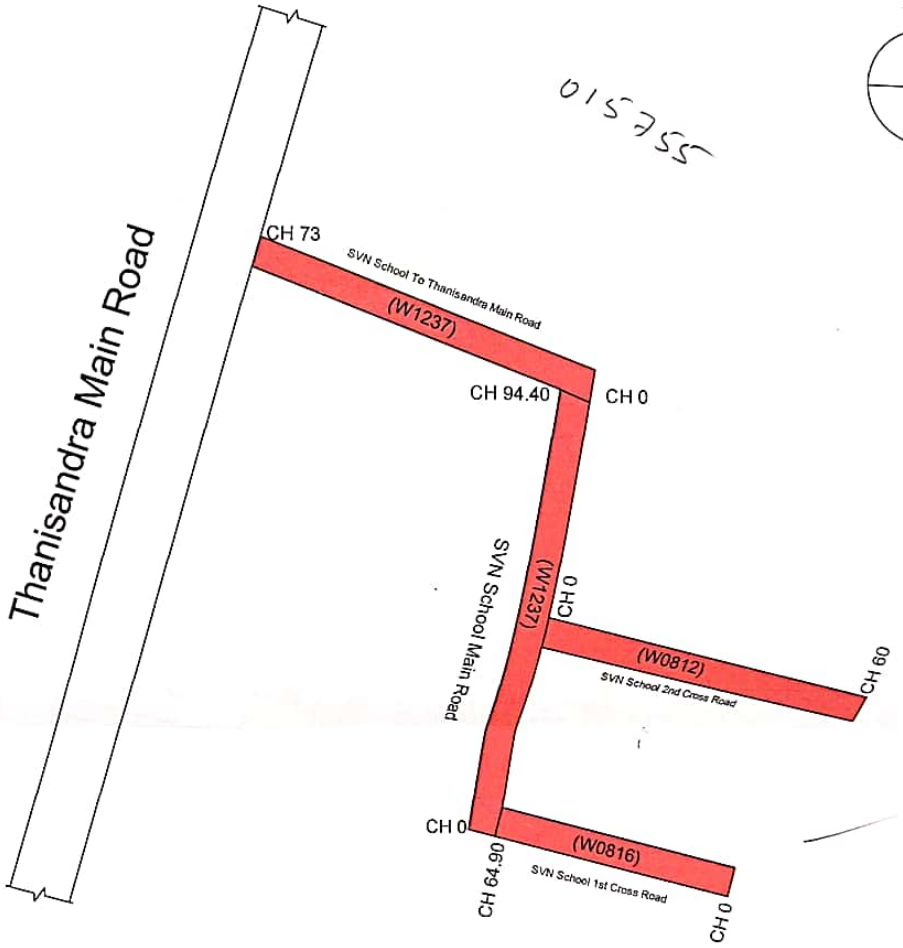

Aswath Nagar

PRODUCED BY AN AUTODESK EDUCATIONAL PRODUCT

NOTES:-

1) Do Not Scale The Drawings

2) All Dimensions Are In meters

INDEX

Asphalt Road

PROJECT	Improvements to roads and drains at Tanisandra Dasarahalli Saraipalya and Bharathnagara and Surrounding area in ward no 06 Byatarayanapura Sub Division Package-3 (Old A nnuxure-2) Go Sl No109,110,111,Comprehensive development and improvements to roads and drains Rachenahalli and surrounding area in ward No 6 and 7 Byatarayanapura Sub Division Package-2 (Old Annaxture-2) Go Sl No 112 and 113
CLIENT	BBMP

RUDRAPRASAD CONSULTANTS
STRUCTURAL ENGINEERS, ARCHITECTS
& PROJECT MANAGEMENT CONSULTANTS
No. 3 7th MAIN,
MALLESWARAM BANGALORE--560003
Ph : 23444801
Mob : 91-9448227083,91-9972924526
E-mail: rudraprasad3@rediffmail.com
Web: www.srbengineers.com

PRODUCED BY AN AUTODESK EDUCATIONAL PRODUCT

Scanned by CamScanner

PRODUCED BY AN AUTODESK EDUCATIONAL PRODUCT

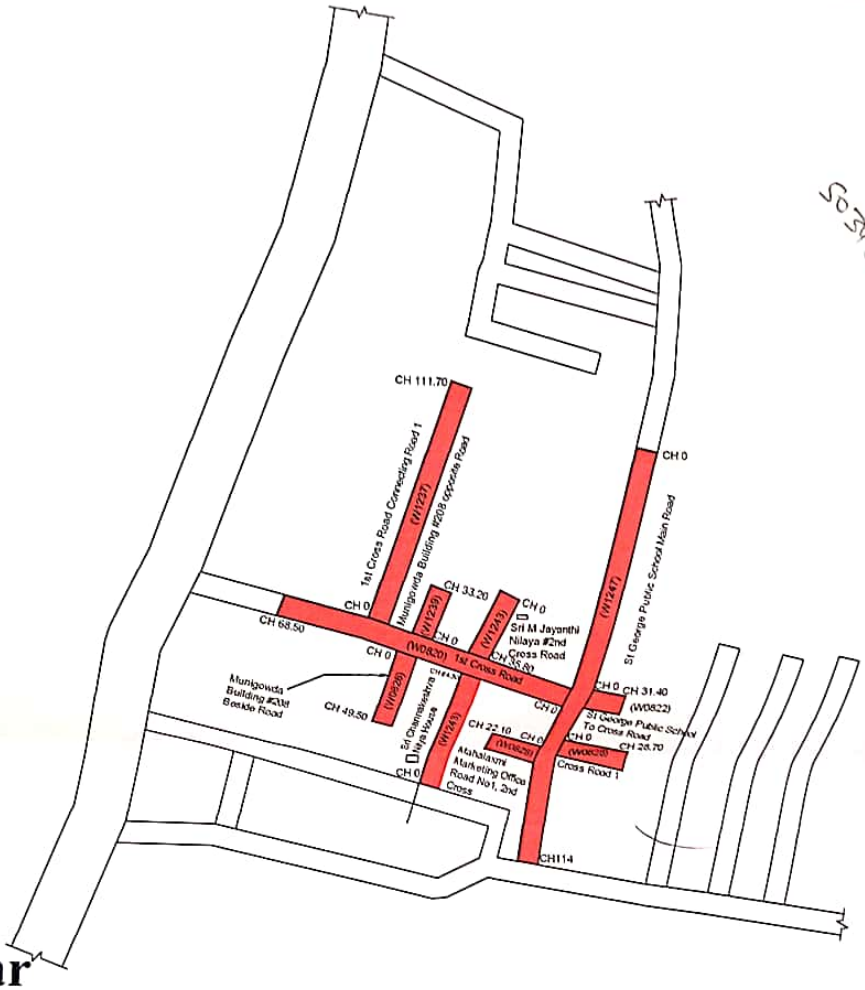

PRODUCED BY AN AUTODESK EDUCATIONAL PRODUCT

NOTES:-

1) Do Not Scale The Drawings
2) All Dimensions Are In meters

INDEX

Asphalt Road

PROJECT	Improvements to roads and drains at Tanisandra Dasarahalli Saralpalya and Bharathnagara and Surrounding area in ward no. 06 Byatarayanapura Sub Division Package-3 (Old Annuxure-2) Go Sl No109,110,111,Comprehensive development and Improvements to roads and drains Rachenahalli and surrounding area in ward No 6 and 7 Byatarayanapura Sub Division Package-2 (Old Annaxture-2) Go Sl No 112 and 113
CLIENT	BBMP

RUDRAPRASAD CONSULTANTS
STRUCTURAL ENGINEERS, ARCHITECTS & PROJECT MANAGEMENT CONSULTANTS
No. 3 7th MAIN, MALLESWARAM BANGALORE-560003
Ph : 23444801
Mob : 91-9448227083,91-9972924326
E-mail: rudraprasad3@rediffmail.com
Web. www.arkengineers.com

ಸಹಾಯಕ ಅಧಿಯಂತರರು
ಬಿ.ಬಿ.ಎಂ.ಪಿ ಬ್ಯಾಟರಾಯನಪುರ ಉಪ ವಿಭಾಗ

ಸಹಾಯಕ ಕಾರ್ಯನಿರ್ವಾಹಕ ಅಧಿಯಂತರರು
ಬ್ಯಾಟರಾಯನಪುರ ಉಪ ವಿಭಾಗ
ಬಿ.ಬಿ.ಎಂ.ಪಿ, ಬೆಂಗಳೂರು-14

PRODUCED BY AN AUTODESK EDUCATIONAL PRODUCT

Scanned by CamScanner

PRODUCED BY AN AUTODESK EDUCATIONAL PRODUCT

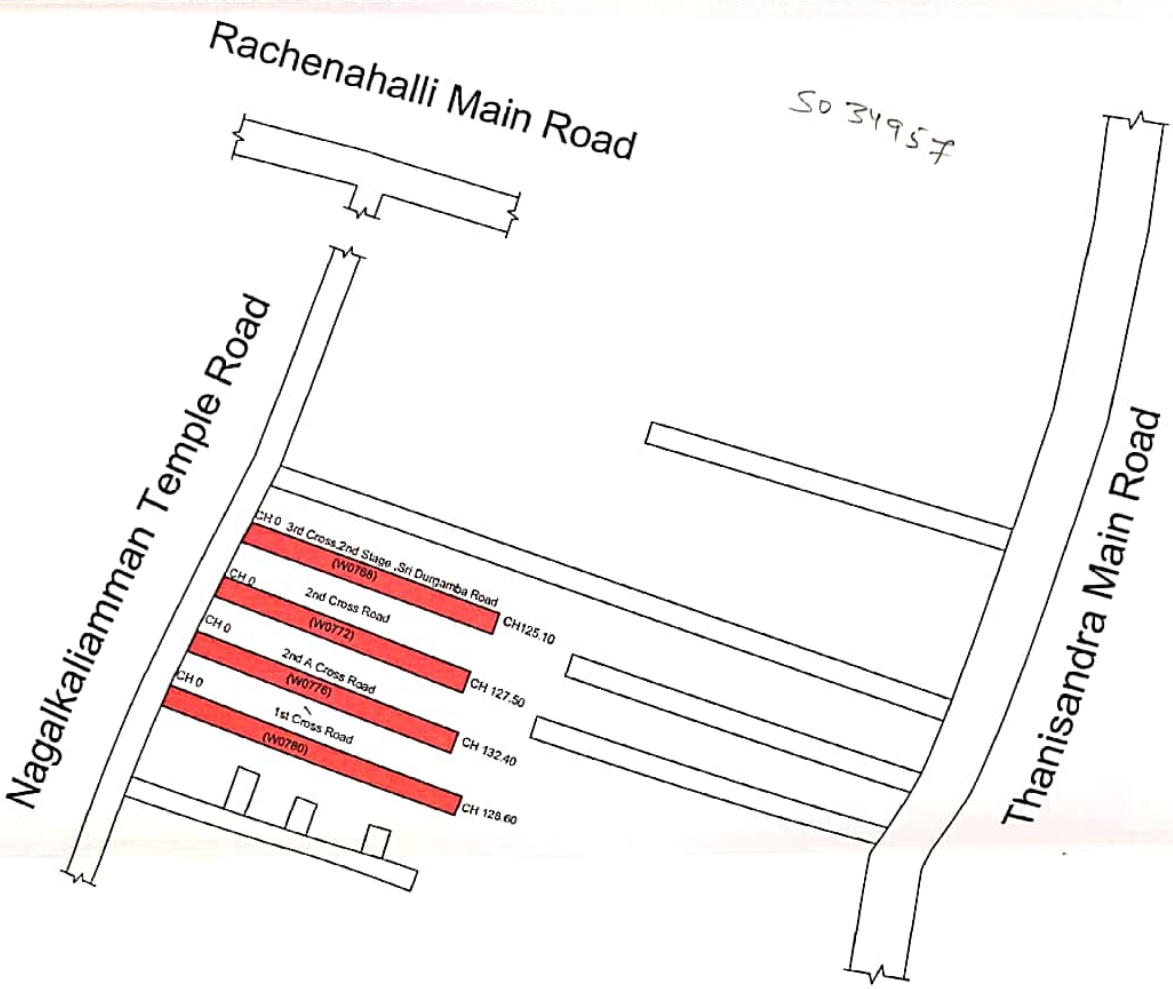

Amarjyothi Layout

NOTES:-

1) Do Not Scale The Drawings

2) All Dimensions Are In meters

INDEX

Asphalt Road

PROJECT	Improvements to roads and drains at Tanisandra Dasarahalli Saraipalya and Bharathnagara and Surrounding area in ward no 06 Byatarayanapura Sub Division Package-3 (Old A nnuxure-2) Go Sl No109,110,111,Comprehensive development and improvements to roads and drains Rachenahalli and surrounding area in ward No 6 and 7 Byatarayanapura Sub Division Package-2 (Old Annaxture-2) Go Sl No 112 and 113
CLIENT	BBMP

RUDRAPRASAD CONSULTANTS
STRUCTURAL ENGINEERS, ARCHITECTS
& PROJECT MANAGEMENT CONSULTANTS
No. 3 7th MAIN,
MALLESWARAM BANGALORE-560003
Ph : 23444601
Mob : 91-9448227083,91-9972924526
E-mail: rudraprasad3@rediffmail.com
Web. www.drhengineers.com

PRODUCED BY AN AUTODESK EDUCATIONAL PRODUCT

Scanned by CamScanner

Scanned by CamScanner

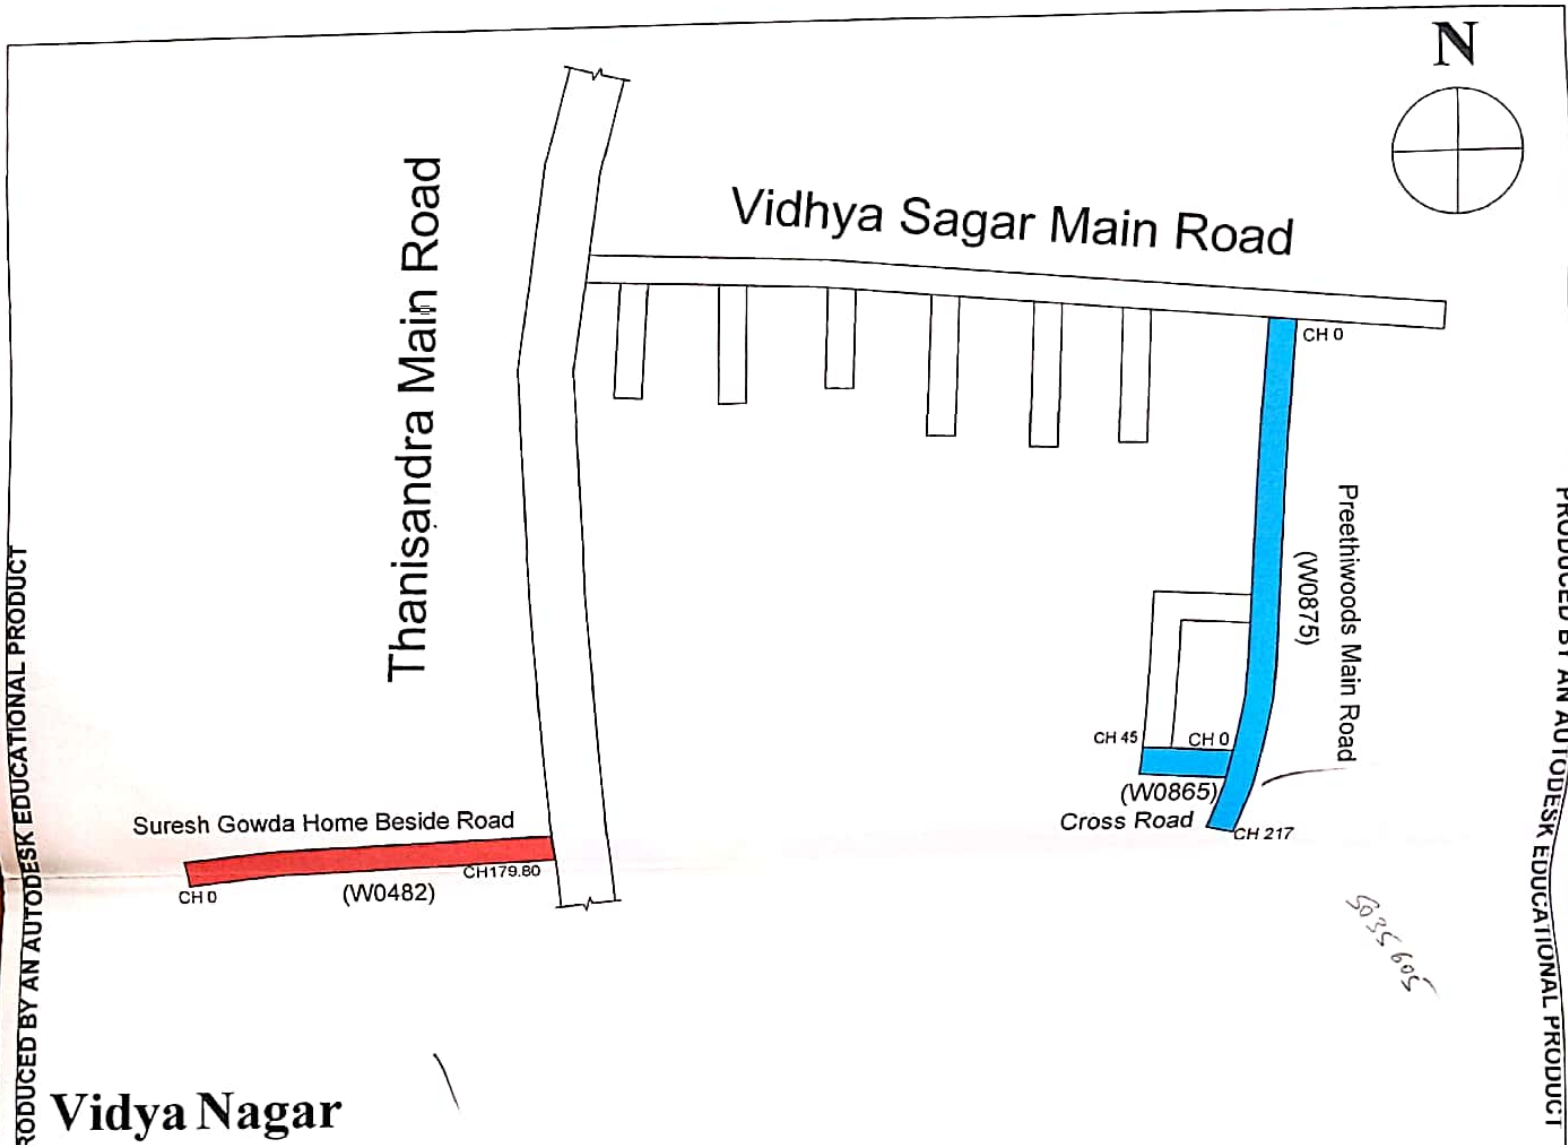

PRODUCED BY AN AUTODESK EDUCATIONAL PRODUCT

PRODUCED BY AN AUTODESK EDUCATIONAL PRODUCT

Vidya Nagar

NOTES:-

1) Do Not Scale The Drawings

2) All Dimensions Are In meters

INDEX

Asphalt Road

Wetmix

PROJECT	Improvements to roads and drains at Tanisandra Dasarahalli Saraipalya and Bharathnagara and Surrounding area in ward no 06 Byatarayanapura Sub Division Package-3 (Old Annuxure-2) Go Sl No109,110,111,Comprehensive development and improvements to roads and drains Rachenahalli and surrounding area in ward No 6 and 7 Byatarayanapura Sub Division Package-2 (Old Annexture-2) Go Sl No 112 and 113
CLIENT	BBMP

RUDRAPRASAD CONSULTANTS

STRUCTURAL ENGINEERS, ARCHITECTS & PROJECT MANAGEMENT CONSULTANTS

No. 3 7th MAIN,
MALLESWARAM BANGALORE-560003
Ph : 23444601
Mob : 91-9448227083,91-9972924526
E-mail; rudraprasad34@rediffmail.com
Web: www.erhangineers.com

PRODUCED BY AN AUTODESK EDUCATIONAL PRODUCT

PRODUCED BY AN AUTODESK EDUCATIONAL PRODUCT

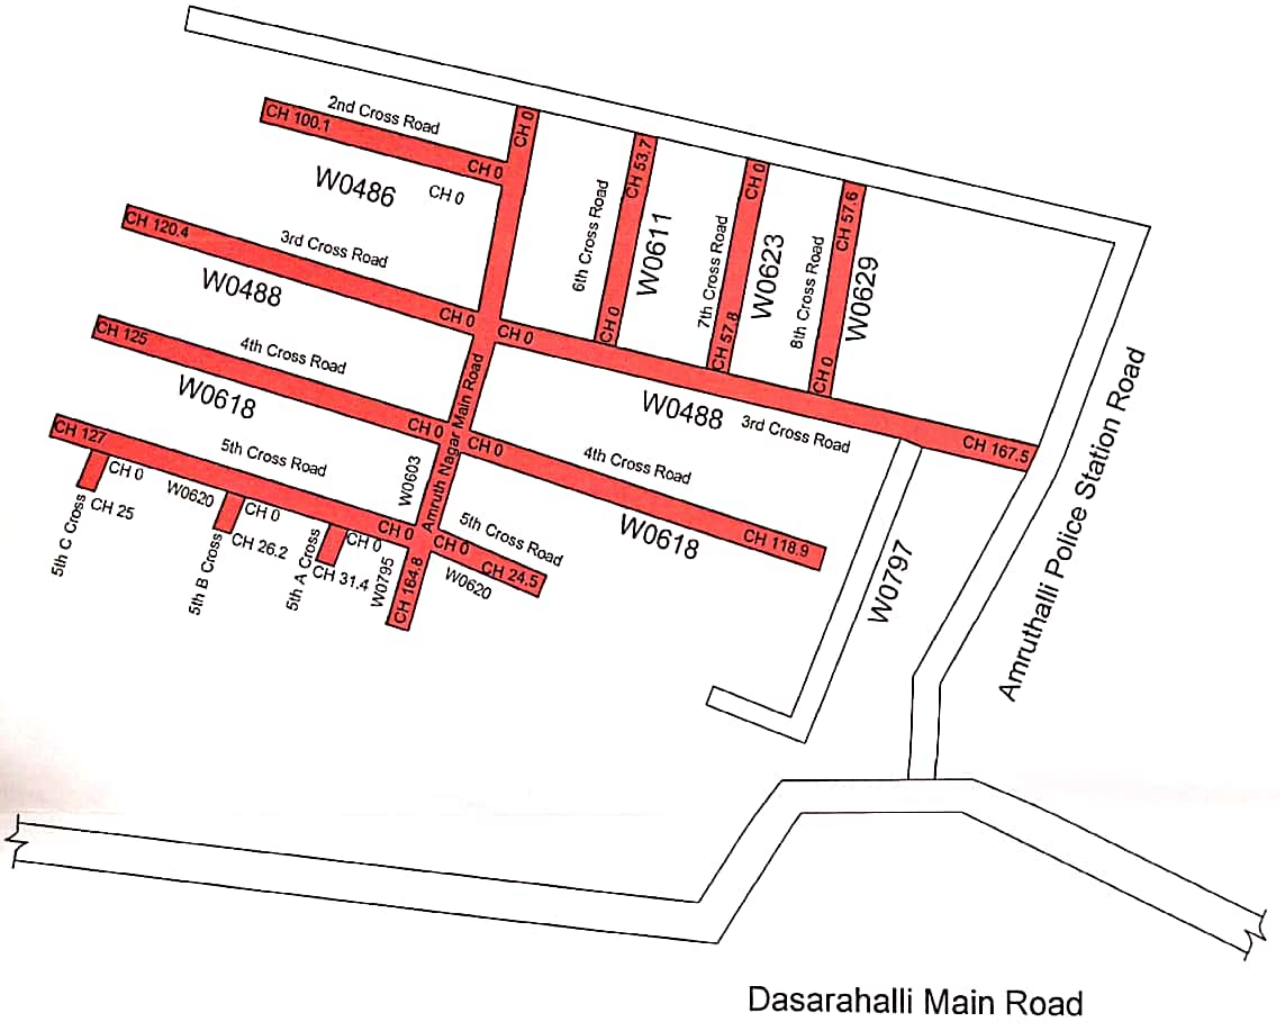

Amruthalli

NOTES:-

1) Do Not Scale The Drawings

2) All Dimensions Are In meters

INDEX

Asphalt Road

PROJECT	Improvements to roads and drains at Tanisandra Dasarahalli Saraipalya and Bharathnagara and Surrounding area in ward no 06 Byatarayanapura Sub Division Package-3 (Old A nnuxure-2) Go SI No109,110,111,Comprehensive development and Improvements to roads and drains Rachenahalli and surrounding area in ward No 6 and 7 Byatarayanapura Sub Division Package-2 (Old Annaxture-2) Go SI No 112 and 113
CLIENT	BBMP

RUDRAPRASAD CONSULTANTS
STRUCTURAL ENGINEERS, ARCHITECTS
& PROJECT MANAGEMENT CONSULTANTS
No. 3 7th MAIN,
MALLESWARAM BANGALORE-560003
Ph : 23444801
Mob : 91-9448227083,91-9972926526
E-mail: rudraprasad3@rediffmail.com
Web: www.srkengineers.com

PRODUCED BY AN AUTODESK EDUCATIONAL PRODUCT

Scanned by CamScanner

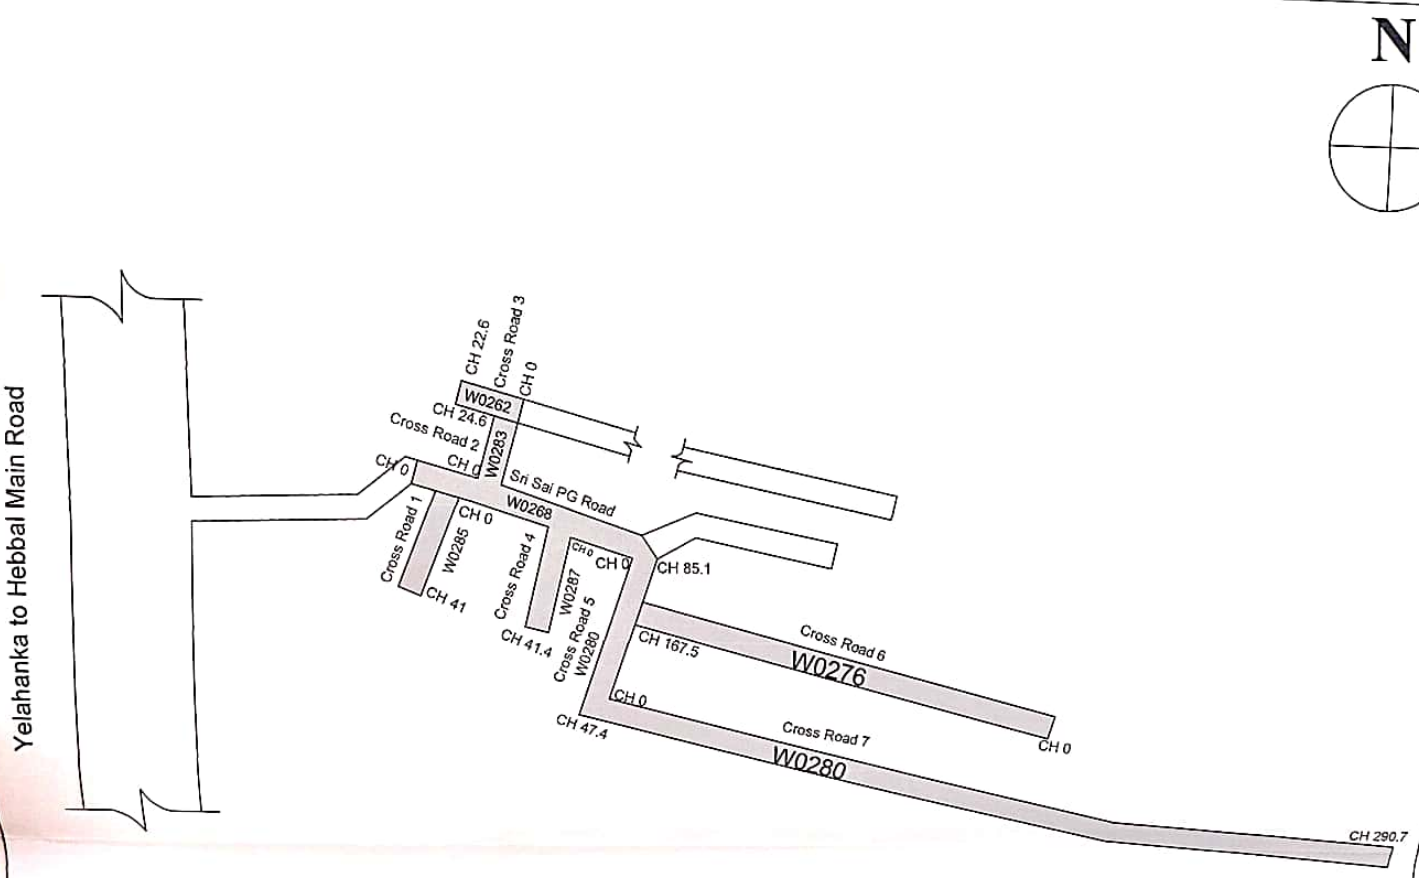

Sneha Nagar

NOTES:-

1) Do Not Scale The Drawings

2) All Dimensions Are In meters

INDEX

C.C Road

PROJECT	Improvements to roads and drains at Tanisandra Dasarahalli Saraipalya and Bharathnagara and Surrounding area in ward no 06 Byatarayanepura Sub Division Package-3 (Old A nnuxure-2) Go Sl No109,110,111,Comprehensive development and improvements to roads and drains Rachenahalli and surrounding area in ward No 6 and 7 Byatarayanepura Sub Division Package-2 (Old Annaxture-2) Go Sl No 112 and 113
CLIENT	BBMP

RUDRAPRASAD CONSULTANTS
STRUCTURAL ENGINEERS, ARCHITECTS
& PROJECT MANAGEMENT CONSULTANTS
No. 3 7th MAIN,
MALLESWARAM BANGALORE-560003
Ph : 23444801
Mob : 91-9448227063,91-9972924526
E-mail: rudraprasad3@rediffmail.com
Web: www.srlengineers.com

Scanned by CamScanner